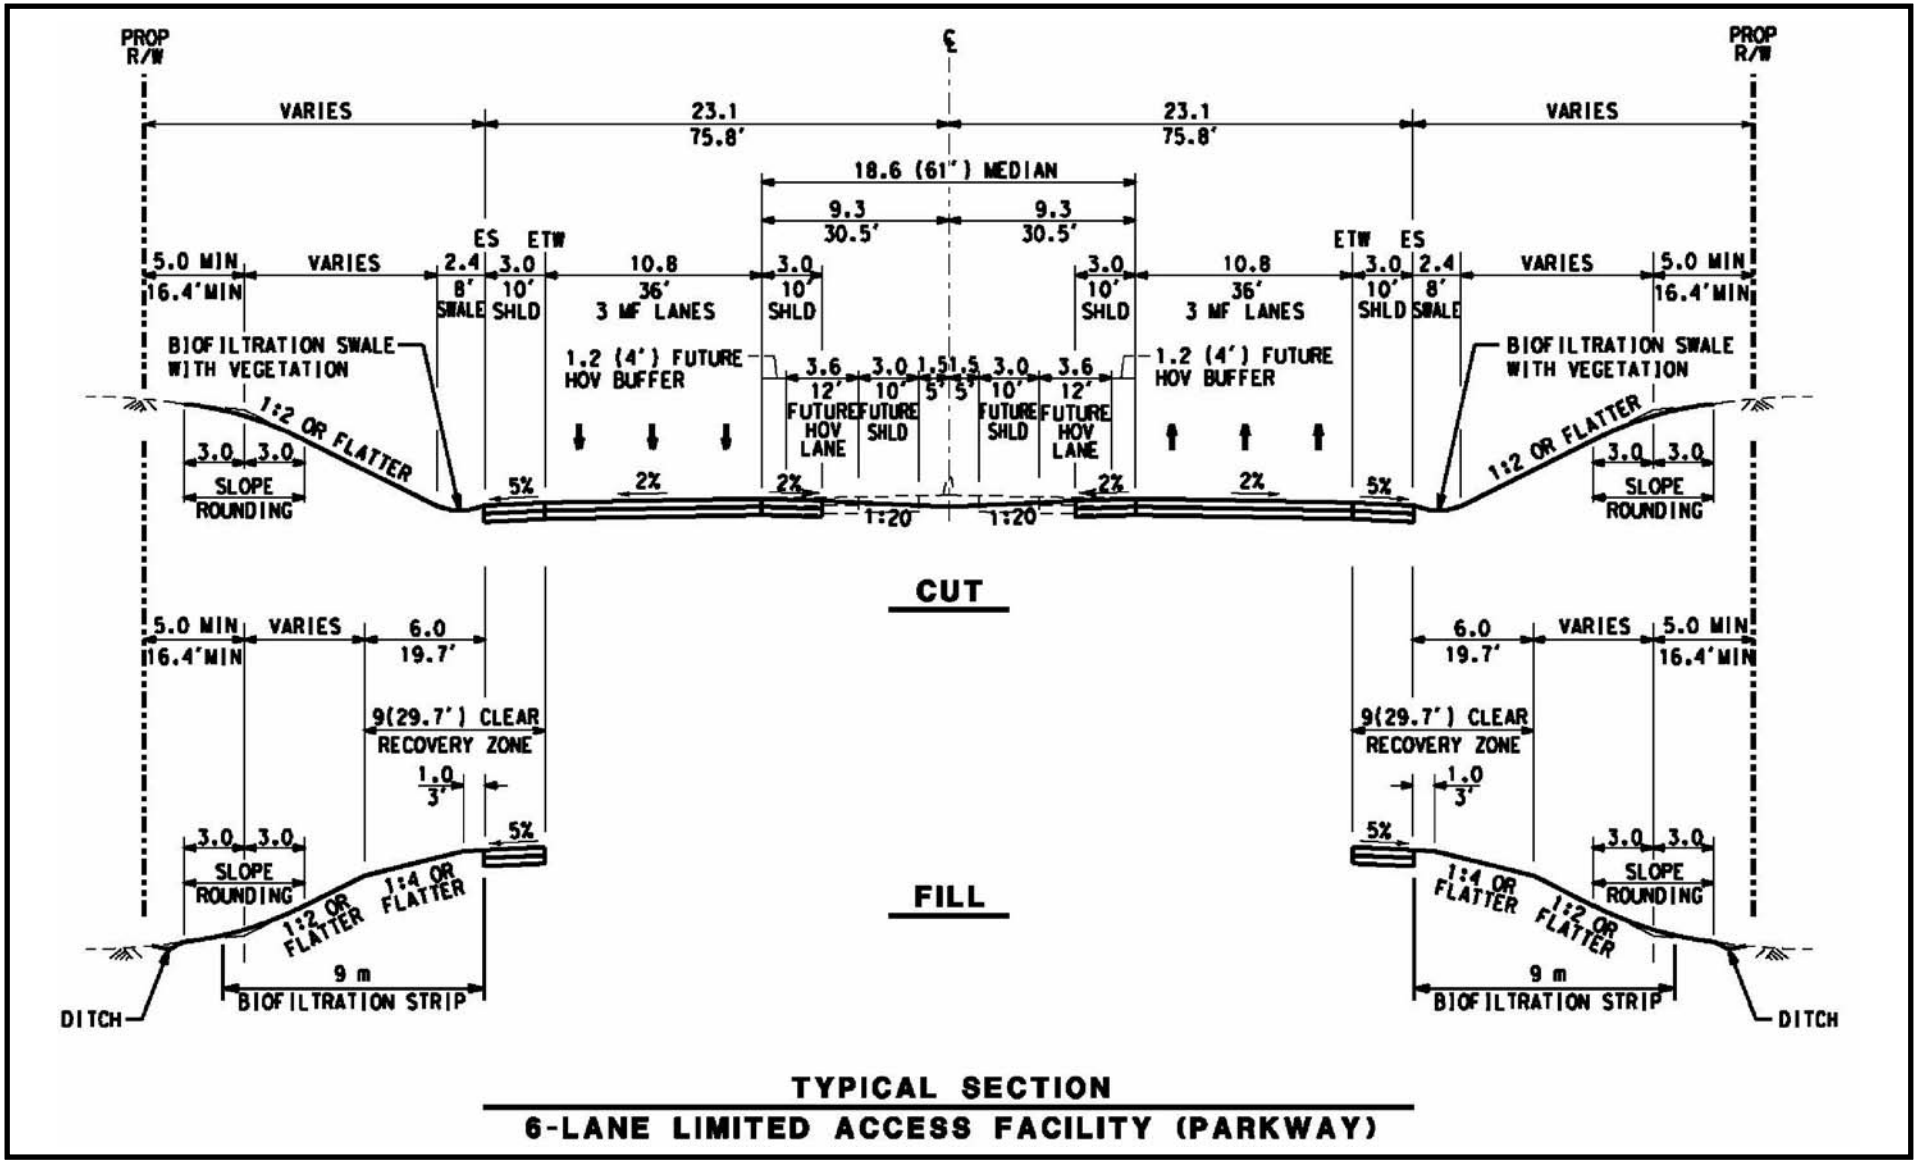


**TYPICAL SECTION**

**6-LANE LIMITED ACCESS FACILITY (PARKWAY)**

Figure 1.8

SOURCE: Jacobs Engineering (2007)

Typical Cross Sections: Parkway Alternatives

KP 0.0/51.0 (PM 0.0/31.7) EA 08-0F3200

I:\JCV531\GIS_Final\ProjectDescription\Chapter1\mcp_Fig_18_ParkwayAlternatives_030707.mxd ( 5/14/2007 )