INDEX OF SHEETS

STATE OF CALIFORNIA

DEPARTMENT OF TRANSPORTATION

PROJECT PLANS FOR CONSTRUCTION ON

STATE HIGHWAY

35% SUBMITTAL AUGUST 2006
IN ORANGE COUNTY
IN LAGUNA HILLS AND MISSION VIEJO
ON ROUTE 5 FROM 0.69 MILE NORTH OF OSO PARKWAY TO 0.15 MILE SOUTH OF OSO PARKWAY AND ON OSO PARKWAY FROM 0.15 MILE WEST OF ROUTE 5 TO 0.14 MILE EAST OF ROUTE 5

To be supplemented by Standard Plans dated May, 2006

DIST	COUNTY	ROUTE	POST MILES TOTAL PROJECT	SHEET No.	TOTAL SHEETS
12	Ora	5	15.2/16.4		

The State of California or its officers or agents shall not be responsible for the accuracy or completeness of electronic copies of this plan sheet.

To get to the Caltrans web site, go to: http://www.dot.ca.gov

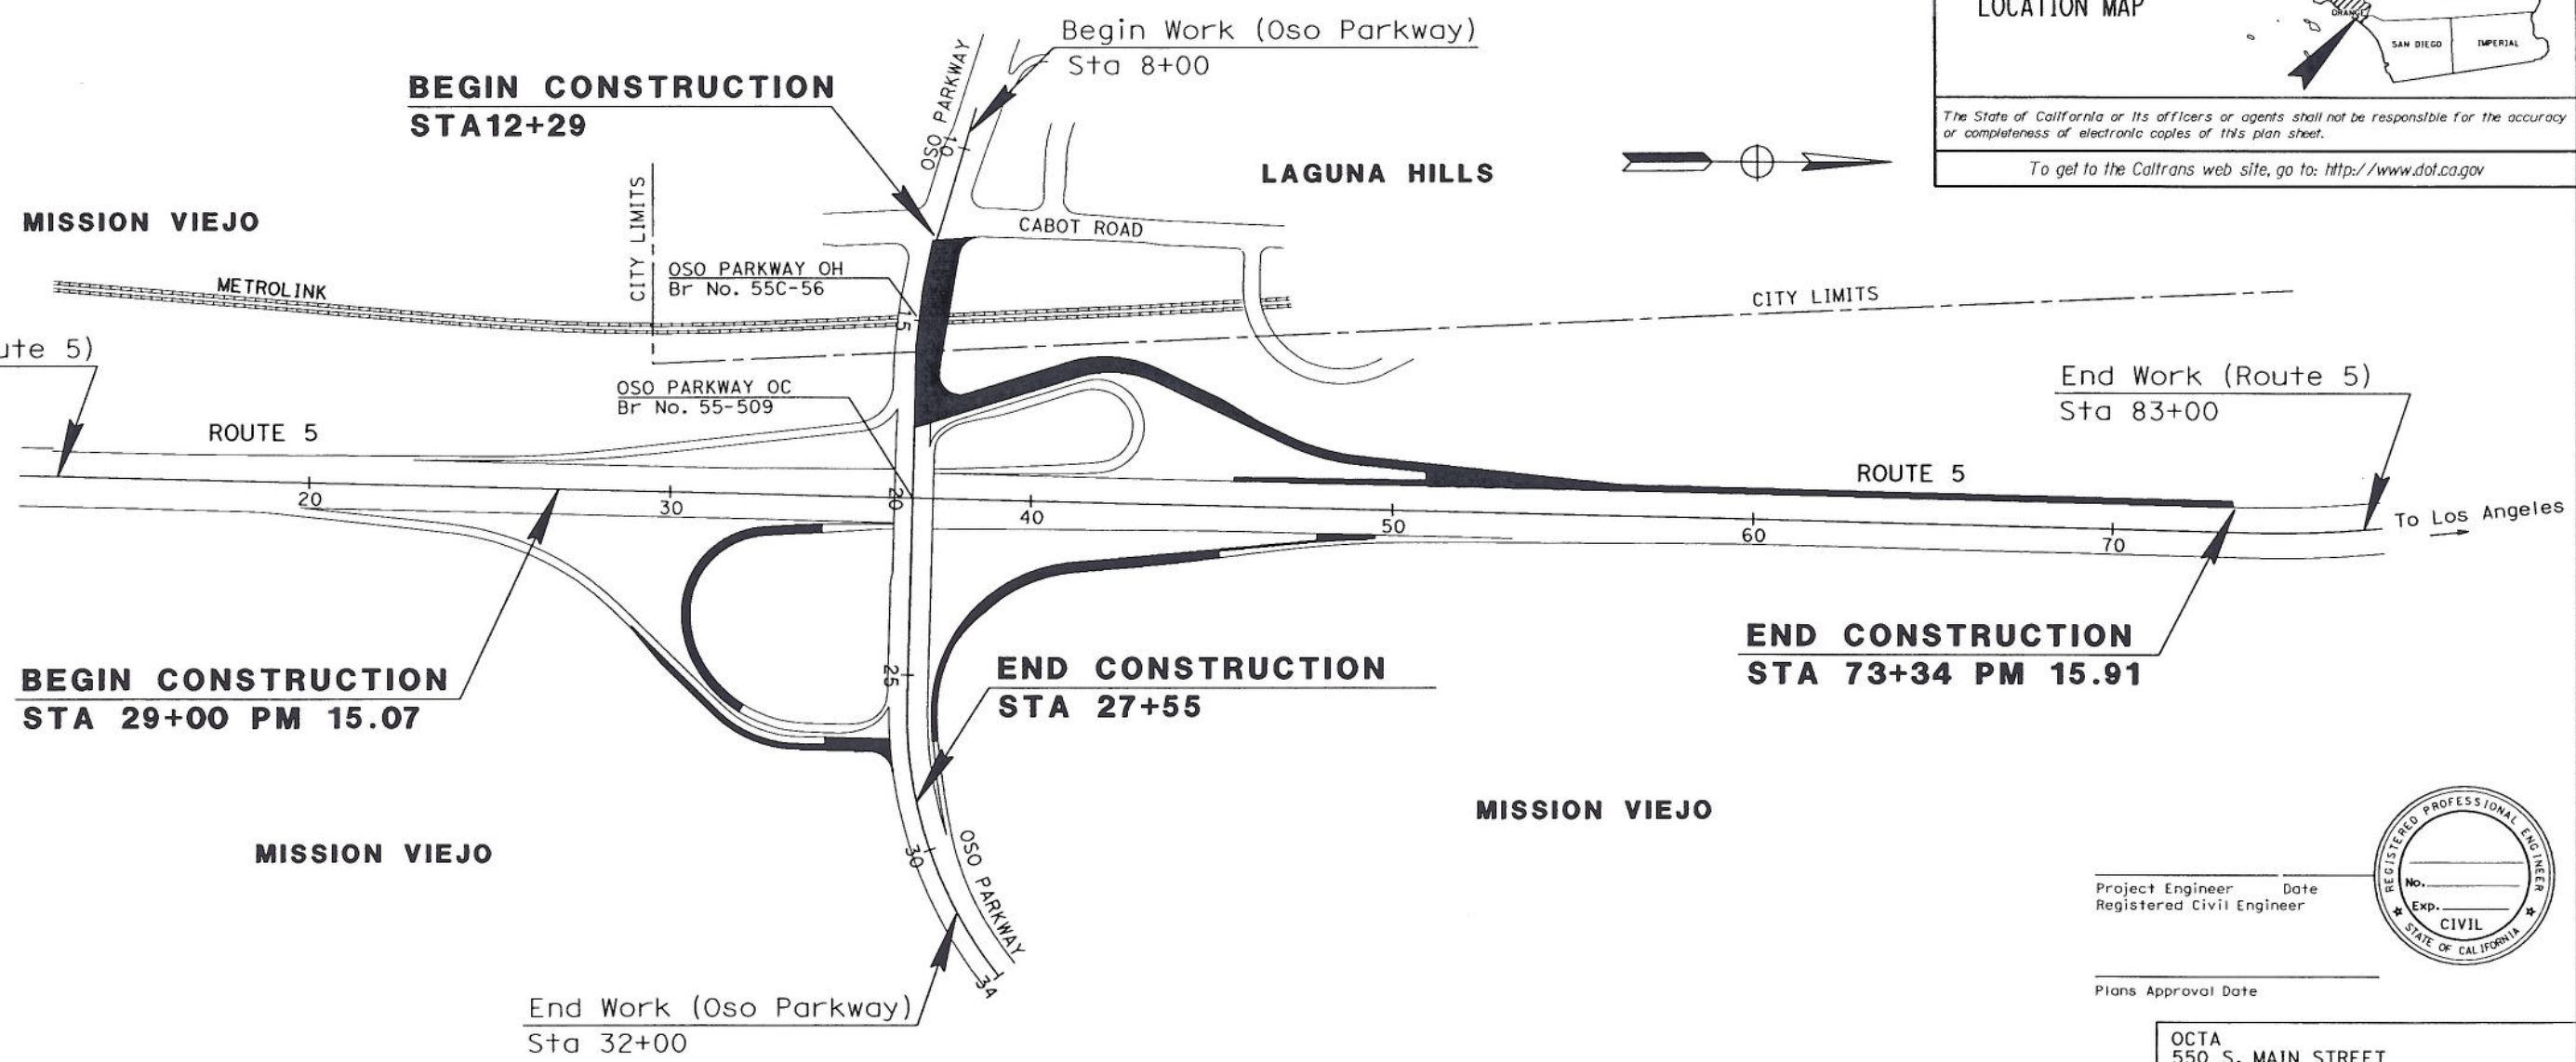

Approved as to impact on State facilities and conformance with applicable State standards and practices and that technical oversight was performed as described in the California Department of Transportation A & E Consultant Service Manual.

PROJECT ENGINEER | DESIGN OVERSIGHT APPROVAL | REGISTRATION NO. | DATE
PRINTED NAME | SIGNATURE

The Contractor shall possess the Class (or Classes) of license as specified in the "Notice to Contractors."

NO SCALE

Project Engineer Date
Registered Civil Engineer

REGISTERED PROFESSIONAL ENGINEER No. Exp. CIVIL STATE OF CALIFORNIA

Plans Approval Date

OCTA
550 S. MAIN STREET
ORANGE, CA 92863

CH2M HILL
3 HUTTON CENTRE DRIVE, SUITE 200
SANTA ANA, CA 92707

Contract No. **12-0E0704**

LAST REVISION 00-00-00 | DATE PLOTTED => 03-AUG-2006 11:17

RELATIVE BORDER SCALE 0 1 2 3 | USERNAME => afarhadi DGN FILE => c0e070ab001.dgn | CU 12231 | EA 0E0701