MATCH LINE (SEE THIS SHEET)

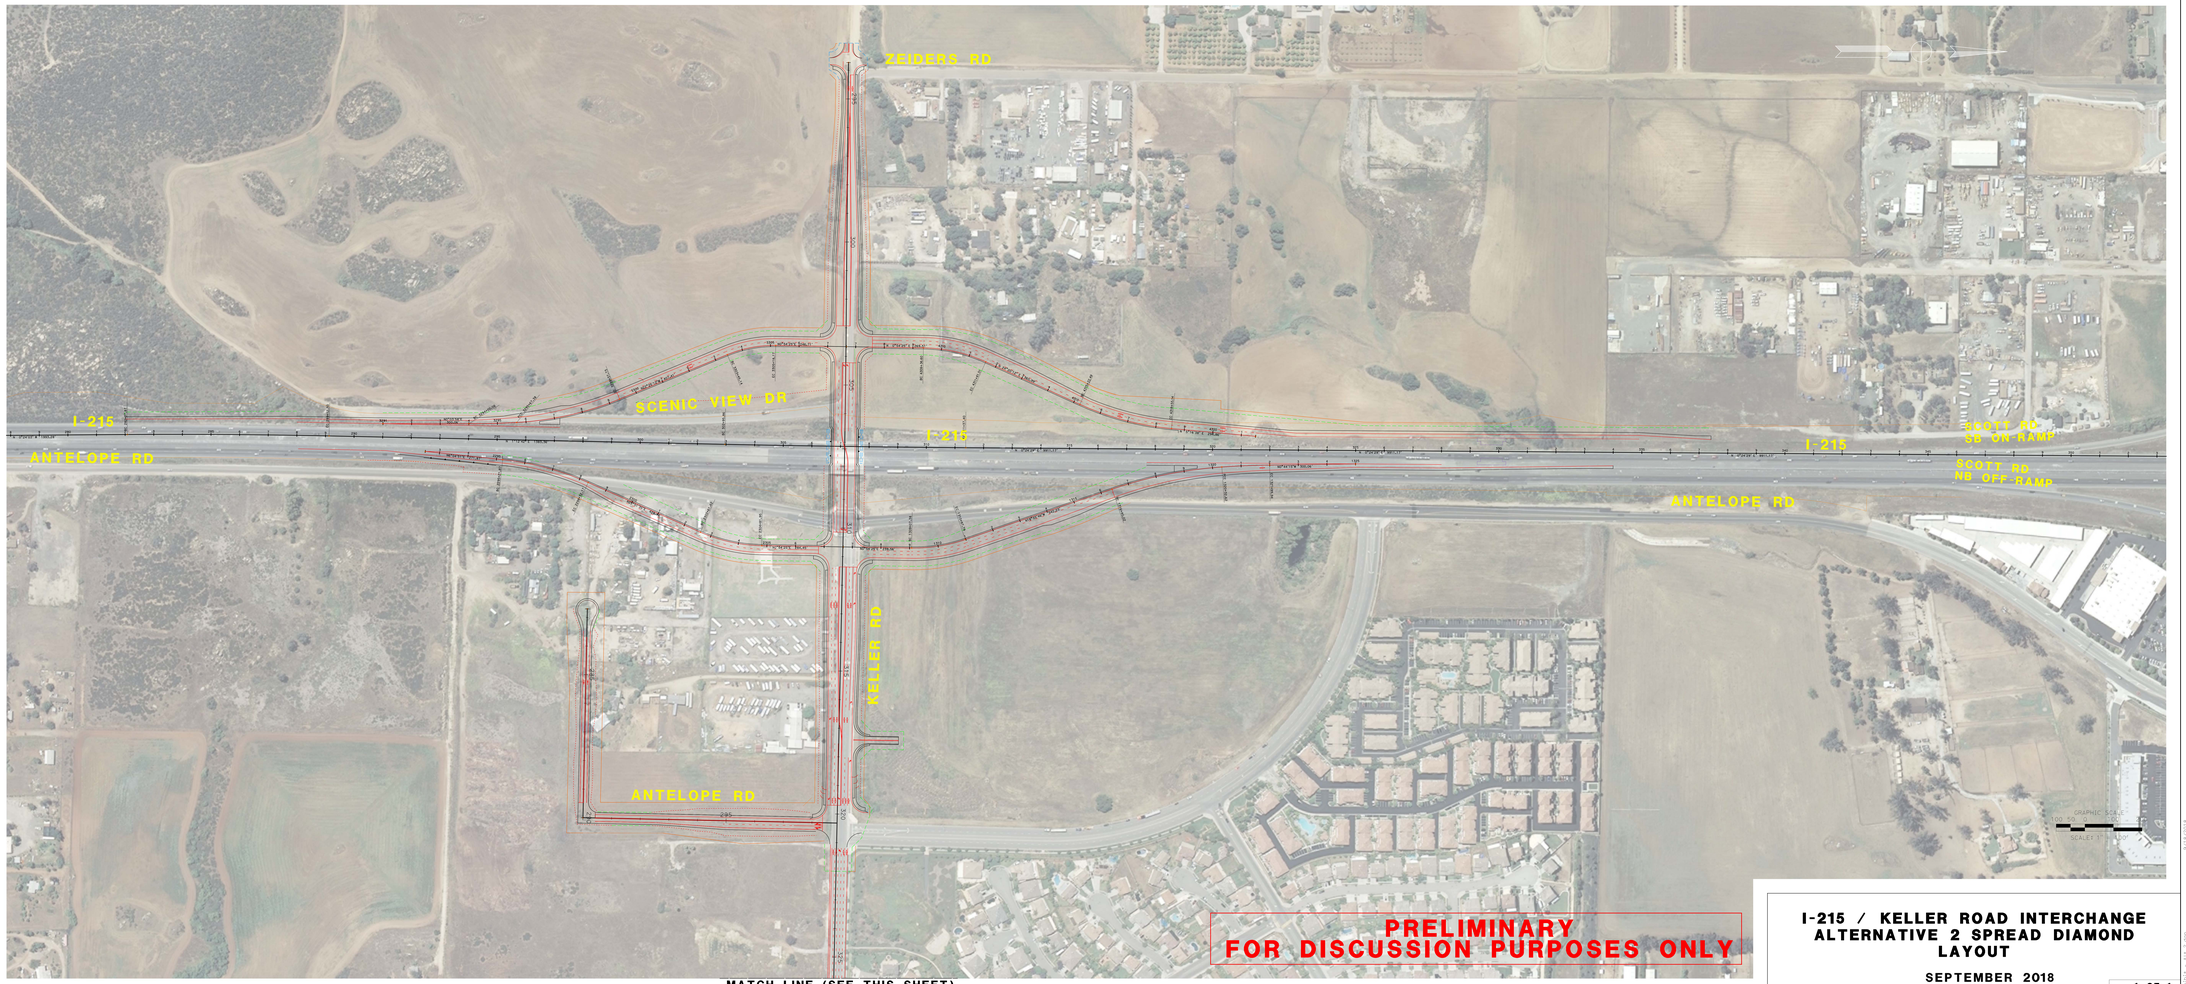

MATCH LINE (SEE THIS SHEET)

LEGEND

EXISTING RIGHT OF WAY
PROPOSED RIGHT OF WAY
PROPOSED RETAINING WALL

I-215 / KELLER ROAD INTERCHANGE ALTERNATIVE 2 SPREAD DIAMOND LAYOUT

SEPTEMBER 2018